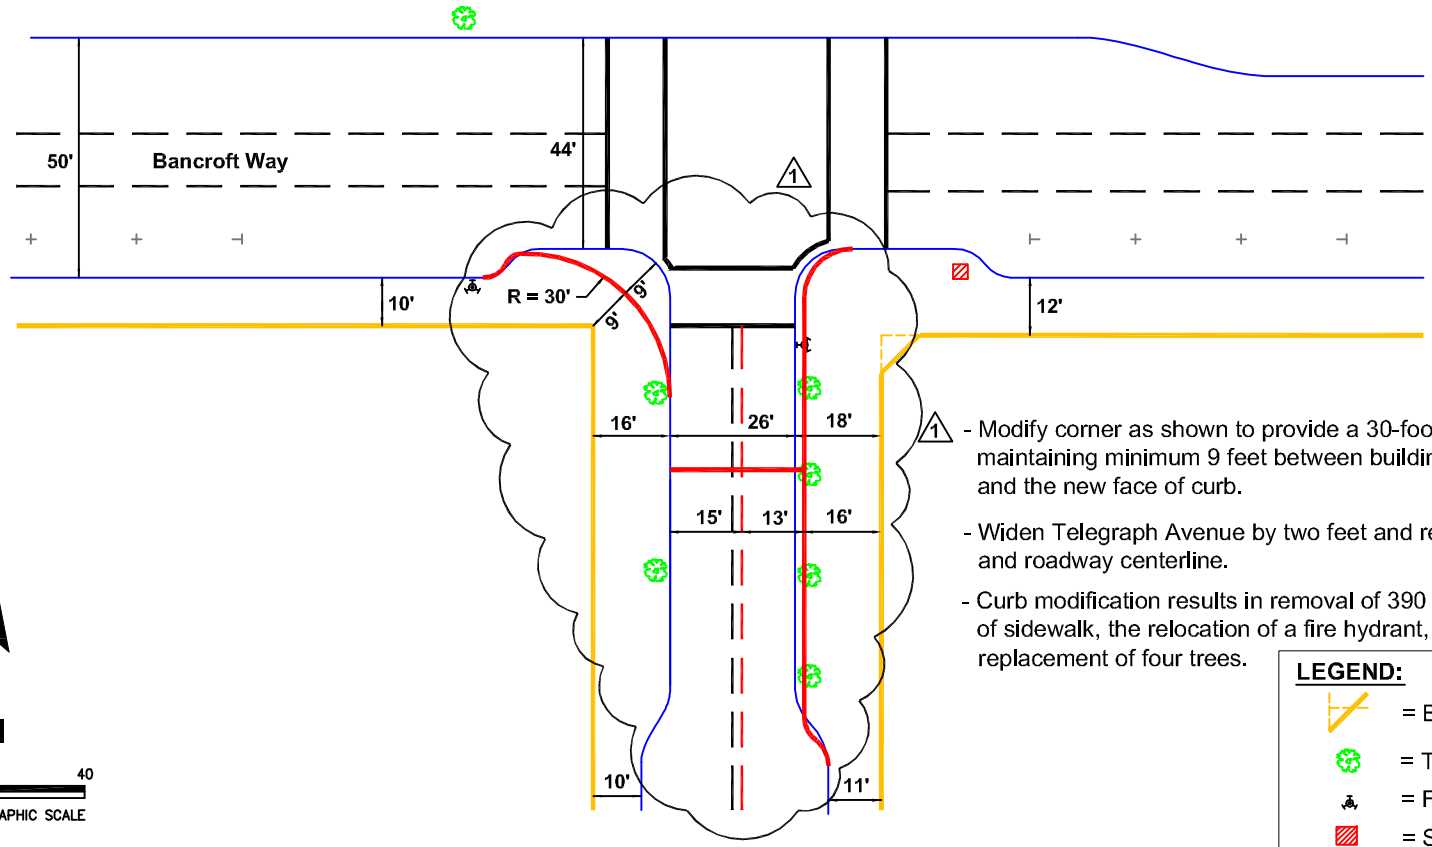

1 - Modify corner as shown to provide a 30-foot radius while maintaining minimum 9 feet between building facade and the new face of curb.

- Widen Telegraph Avenue by two feet and relocate stop bar and roadway centerline.

- Curb modification results in removal of 390 square feet of sidewalk, the relocation of a fire hydrant, and possible. replacement of four trees.

LEGEND:

= Building Overhang

= Trees

= Fire Hydrant

= Signal Controller Cabinet

Attachment 5

FEHR & PEERS
TRANSPORTATION CONSULTANTS

Nov 2009
WC09-2645A\CAD\2645-1

Berkeley BRT Evaluation

CURB MODIFICATION
TELEGRAPH AVENUE AND BANCROFT WAY