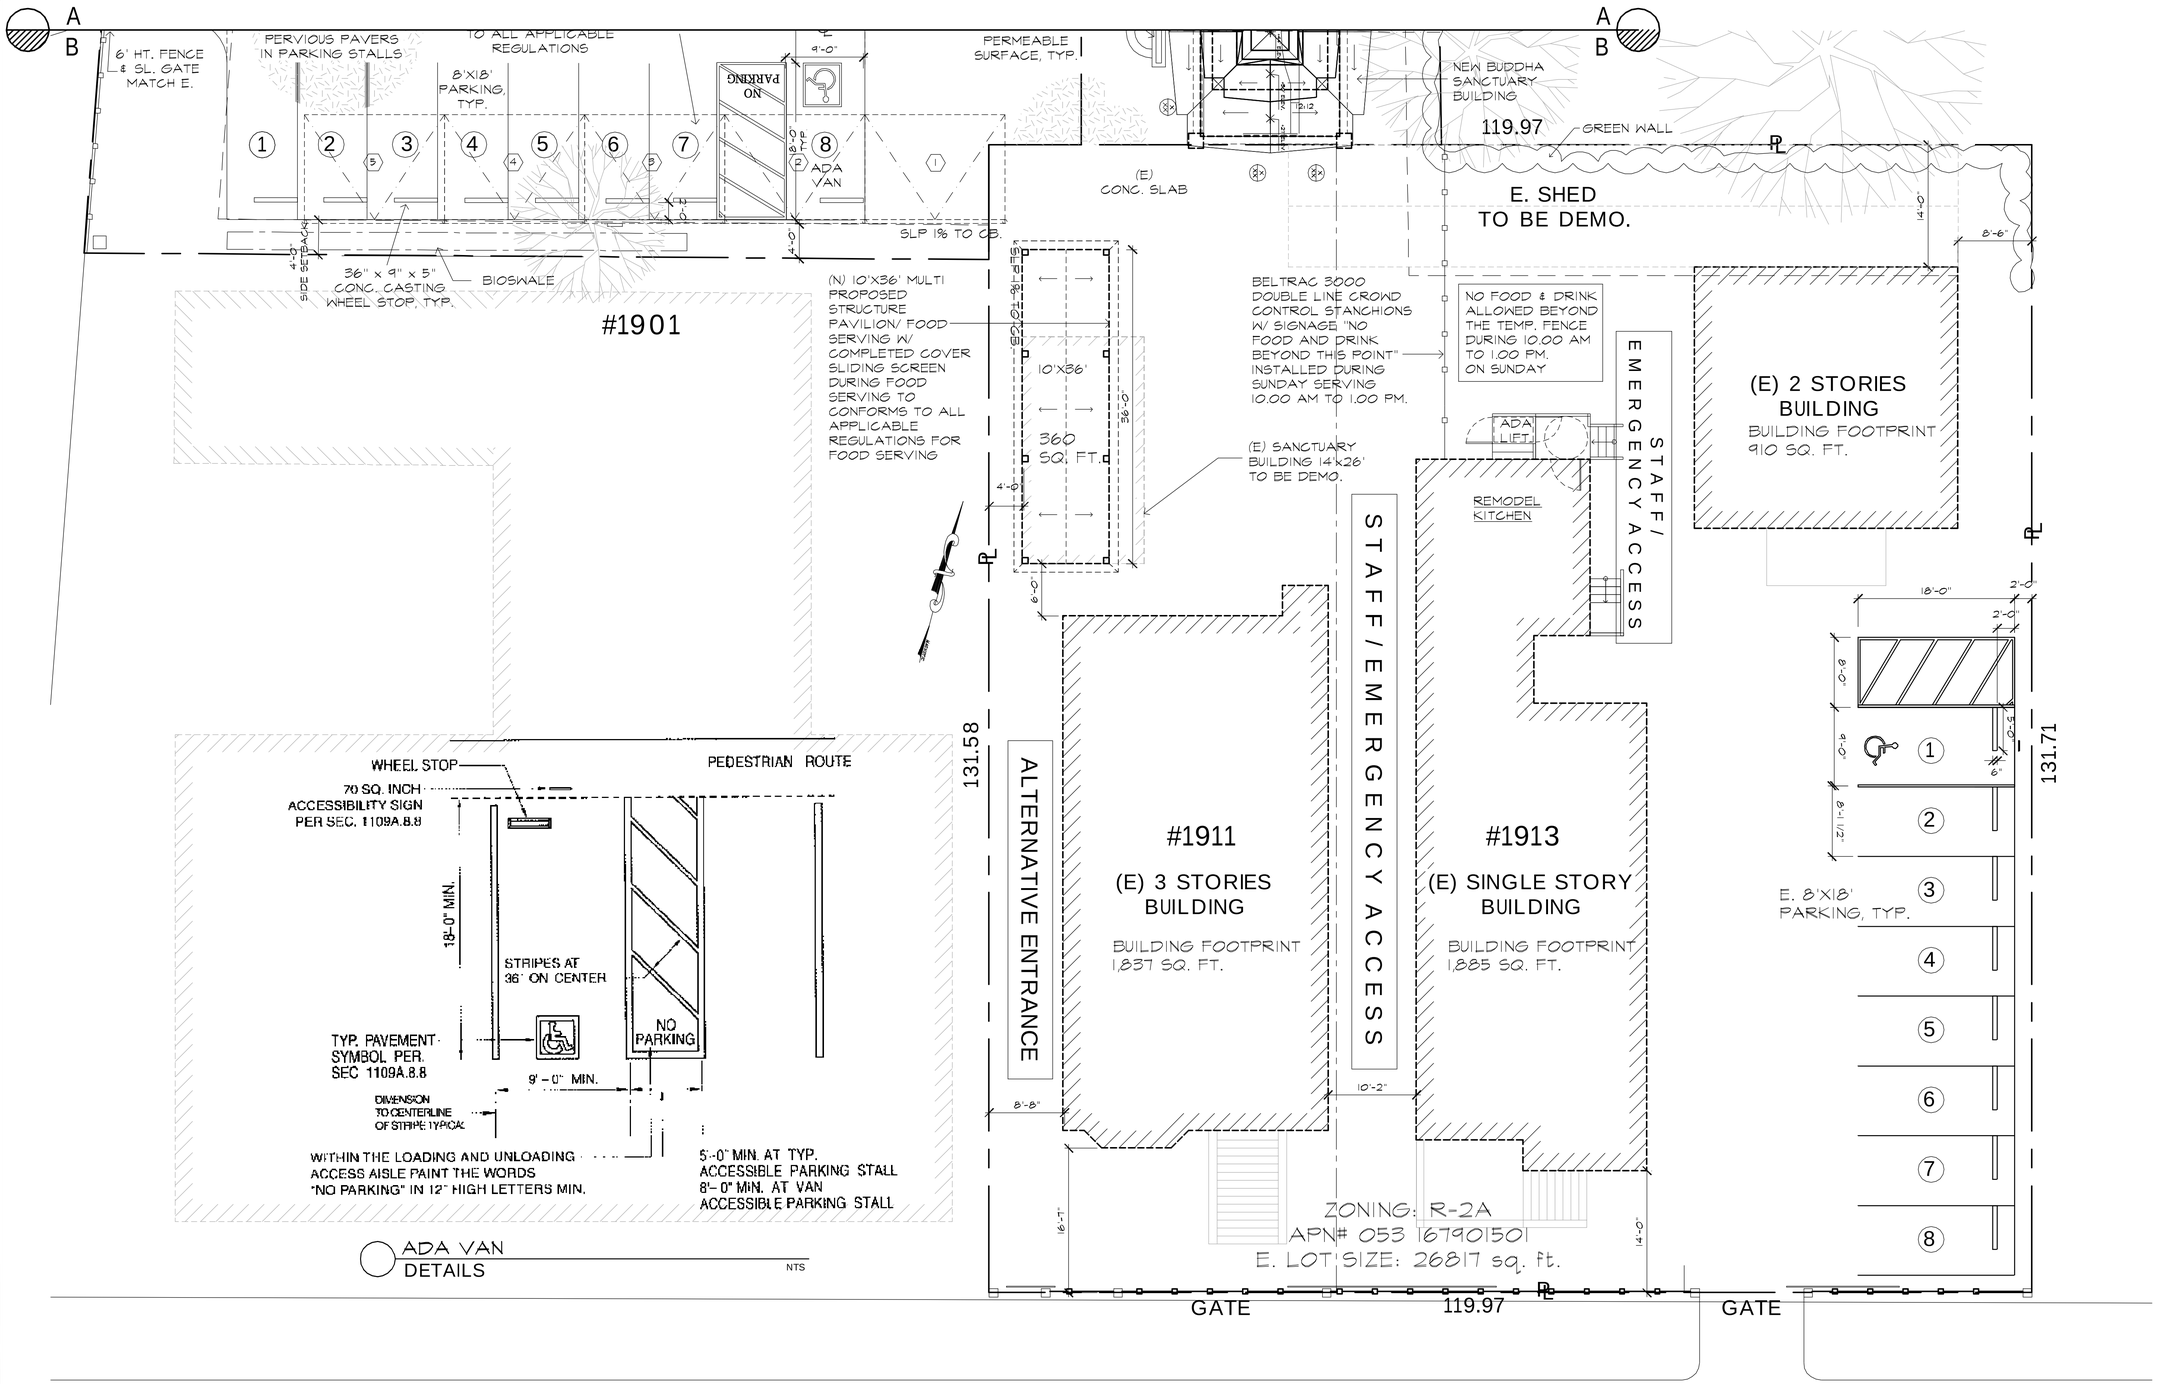

NO.	REVISIONS

Guy Supawit
Designer
DESIGN & CONSTRUCTION DEPARTMENT
WAT MONGKOLRATANARAM
Ph. 510.849.3419
email: guy@artandidea.com

BUDDHA SANCTUARY BUILDING FOR
WAT MONGKOLRATANARAM
1911 Russell St. Berkeley, CA 94703
Ph.: 510.849.3419

SITE PLAN (B)

DRAWN GS
CHECKED GS
DATE 01/05/09
SCALE AS NOTED
JOB NO. 0501
SHEET

A 0.1

OF SHEETS